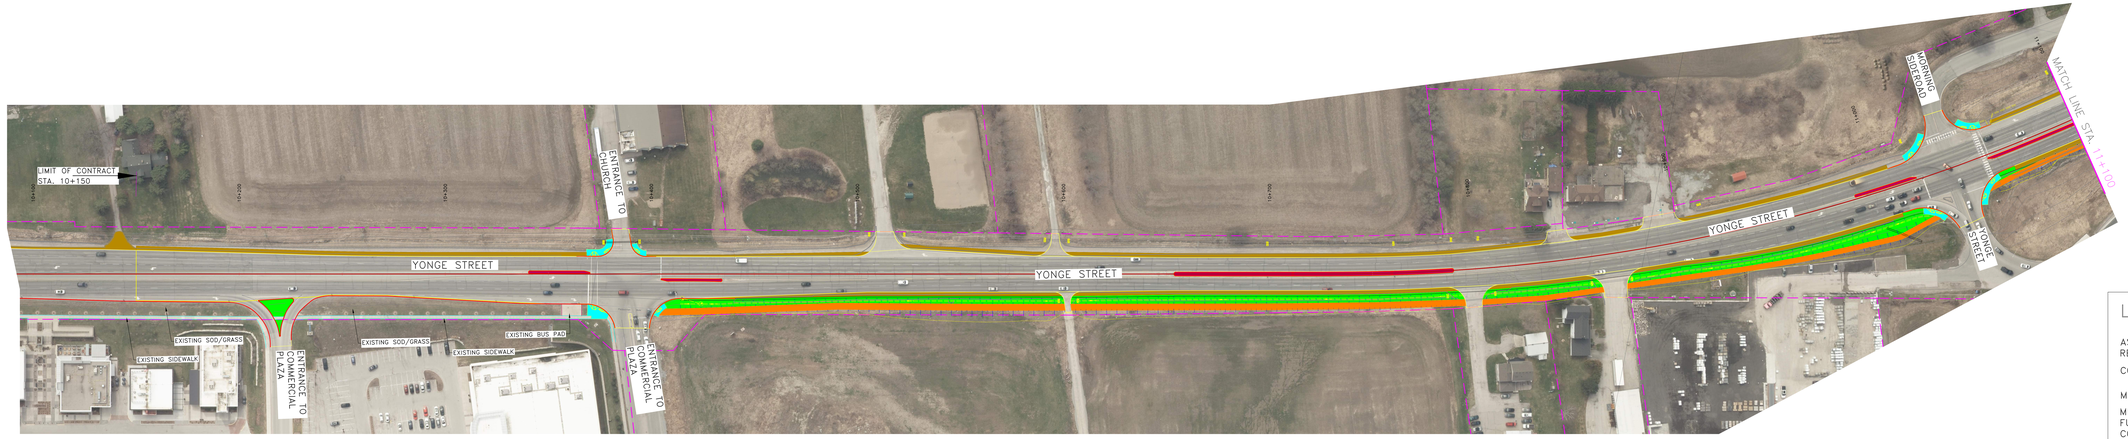

METRIC

SCALES

10m 0 20m

Horizontal

LEGEND

ASPHALT ROAD RESURFACING		CONCRETE SPLASH PAD	
CONCRETE SIDEWALK		ASPHALT SHOULDER	
MULTI USE PATH		CONCRETE CURB & GUTTER	
MULTI USE PATH – FUTURE TOWN CONTRACT		EXISTING PROPERTY LINES	
GRASS/SOD/DITCH			

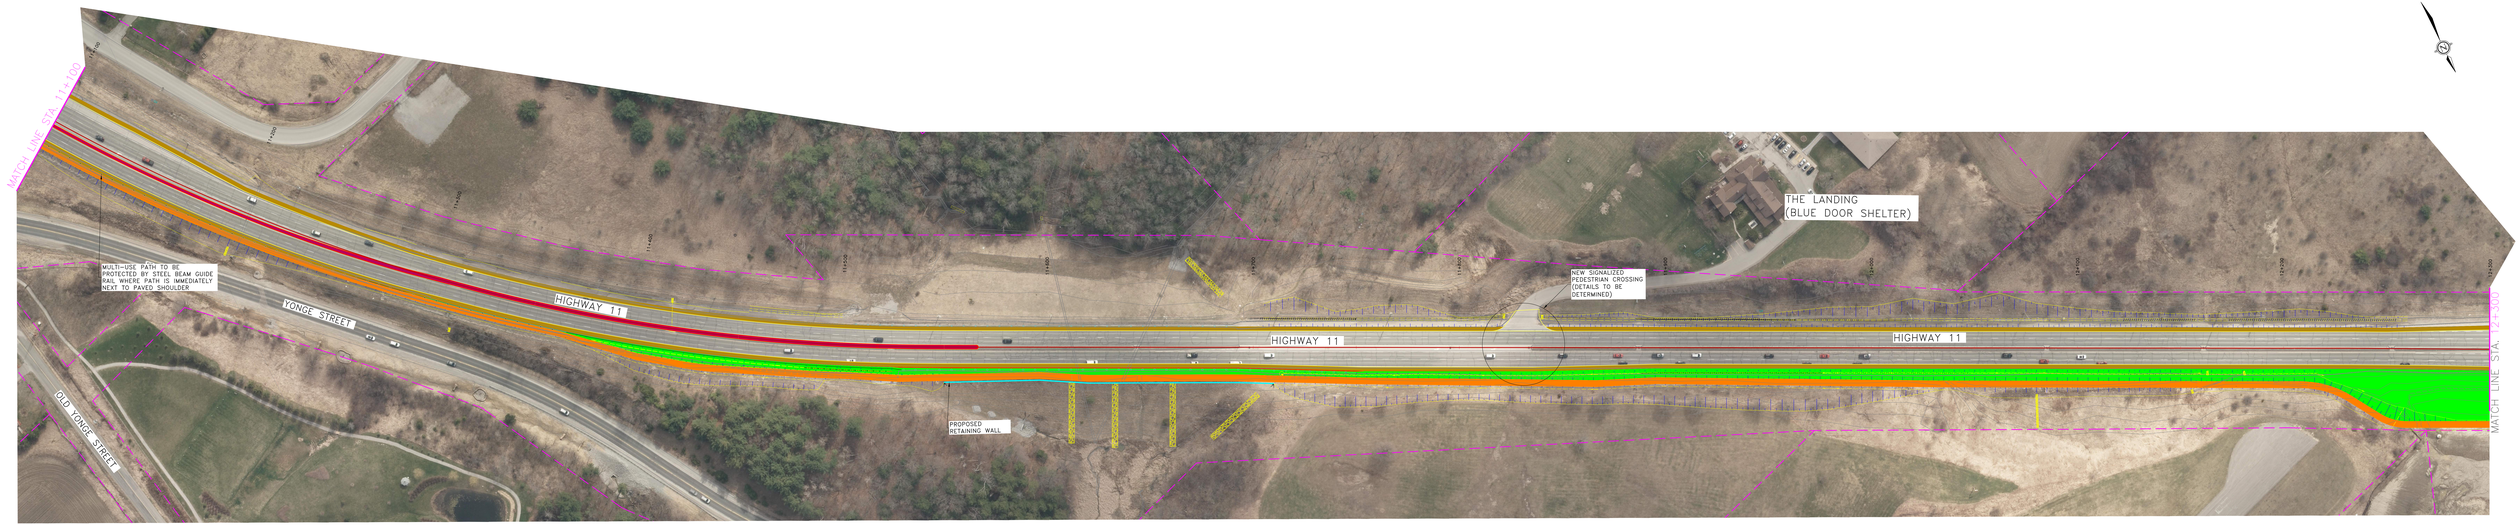

York Region Public Works Transportation | EG East Gwillimbury | HDR

YONGE STREET (Y.R. 01)/HWY 11
PUBLIC INFORMATION CENTRE PLAN
10+150 12+300