METRIC

LEGEND

- ASPHALT ROAD RESURFACING
- CONCRETE SIDEWALK
- MULTI USE PATH
- MULTI USE PATH – FUTURE TOWN CONTRACT
- GRASS/SOD/DITCH
- CONCRETE SPLASH PAD
- ASPHALT SHOULDER
- CONCRETE CURB & GUTTER
- EXISTING PROPERTY LINES

SCALES

10m 0 20m

Horizontal

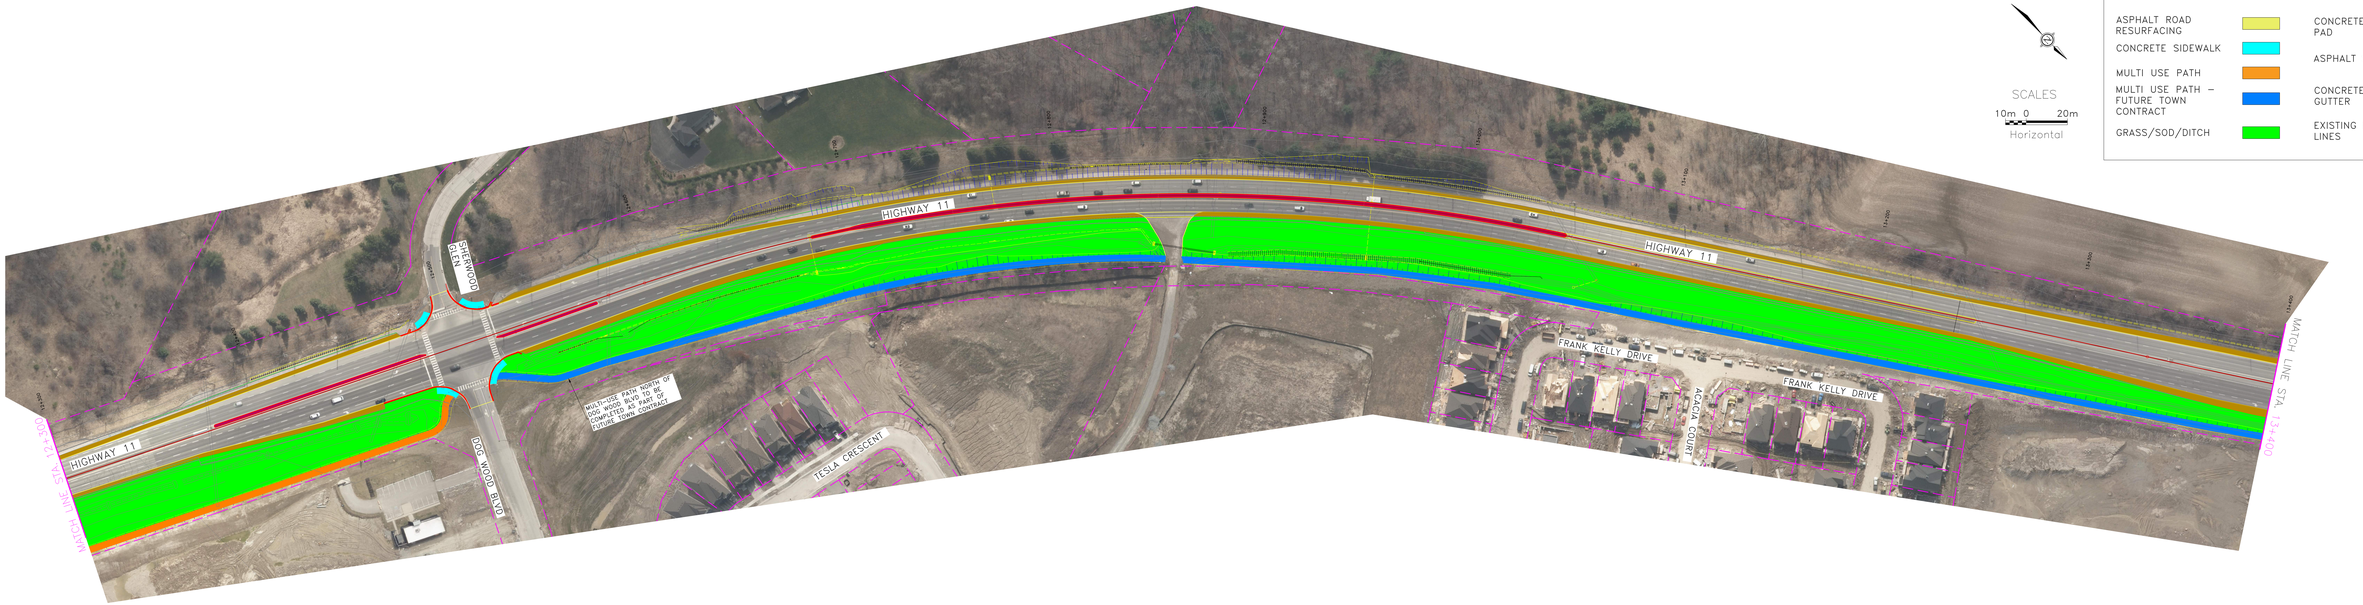

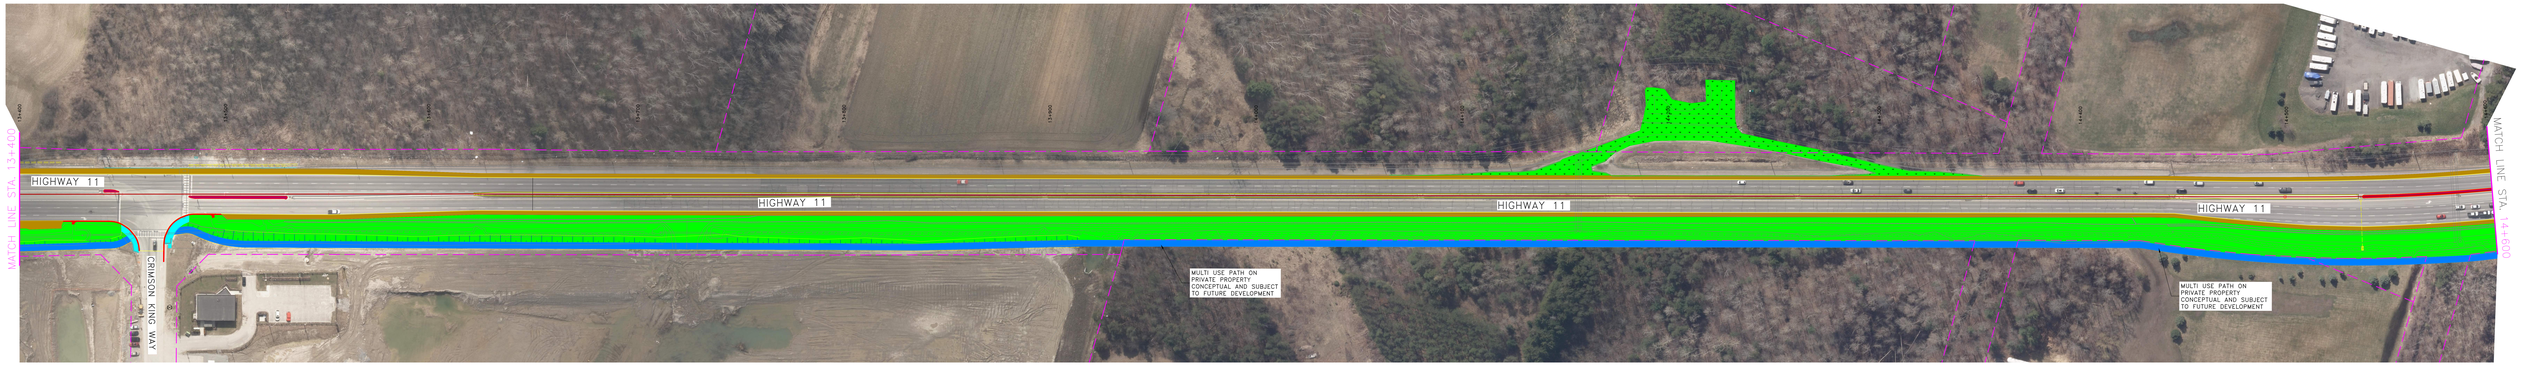

York Region Public Works Transportation | EG East Gwillimbury | HDR

YONGE STREET (Y.R. 01)/HWY 11
PUBLIC INFORMATION CENTRE PLAN
12+300 14+600