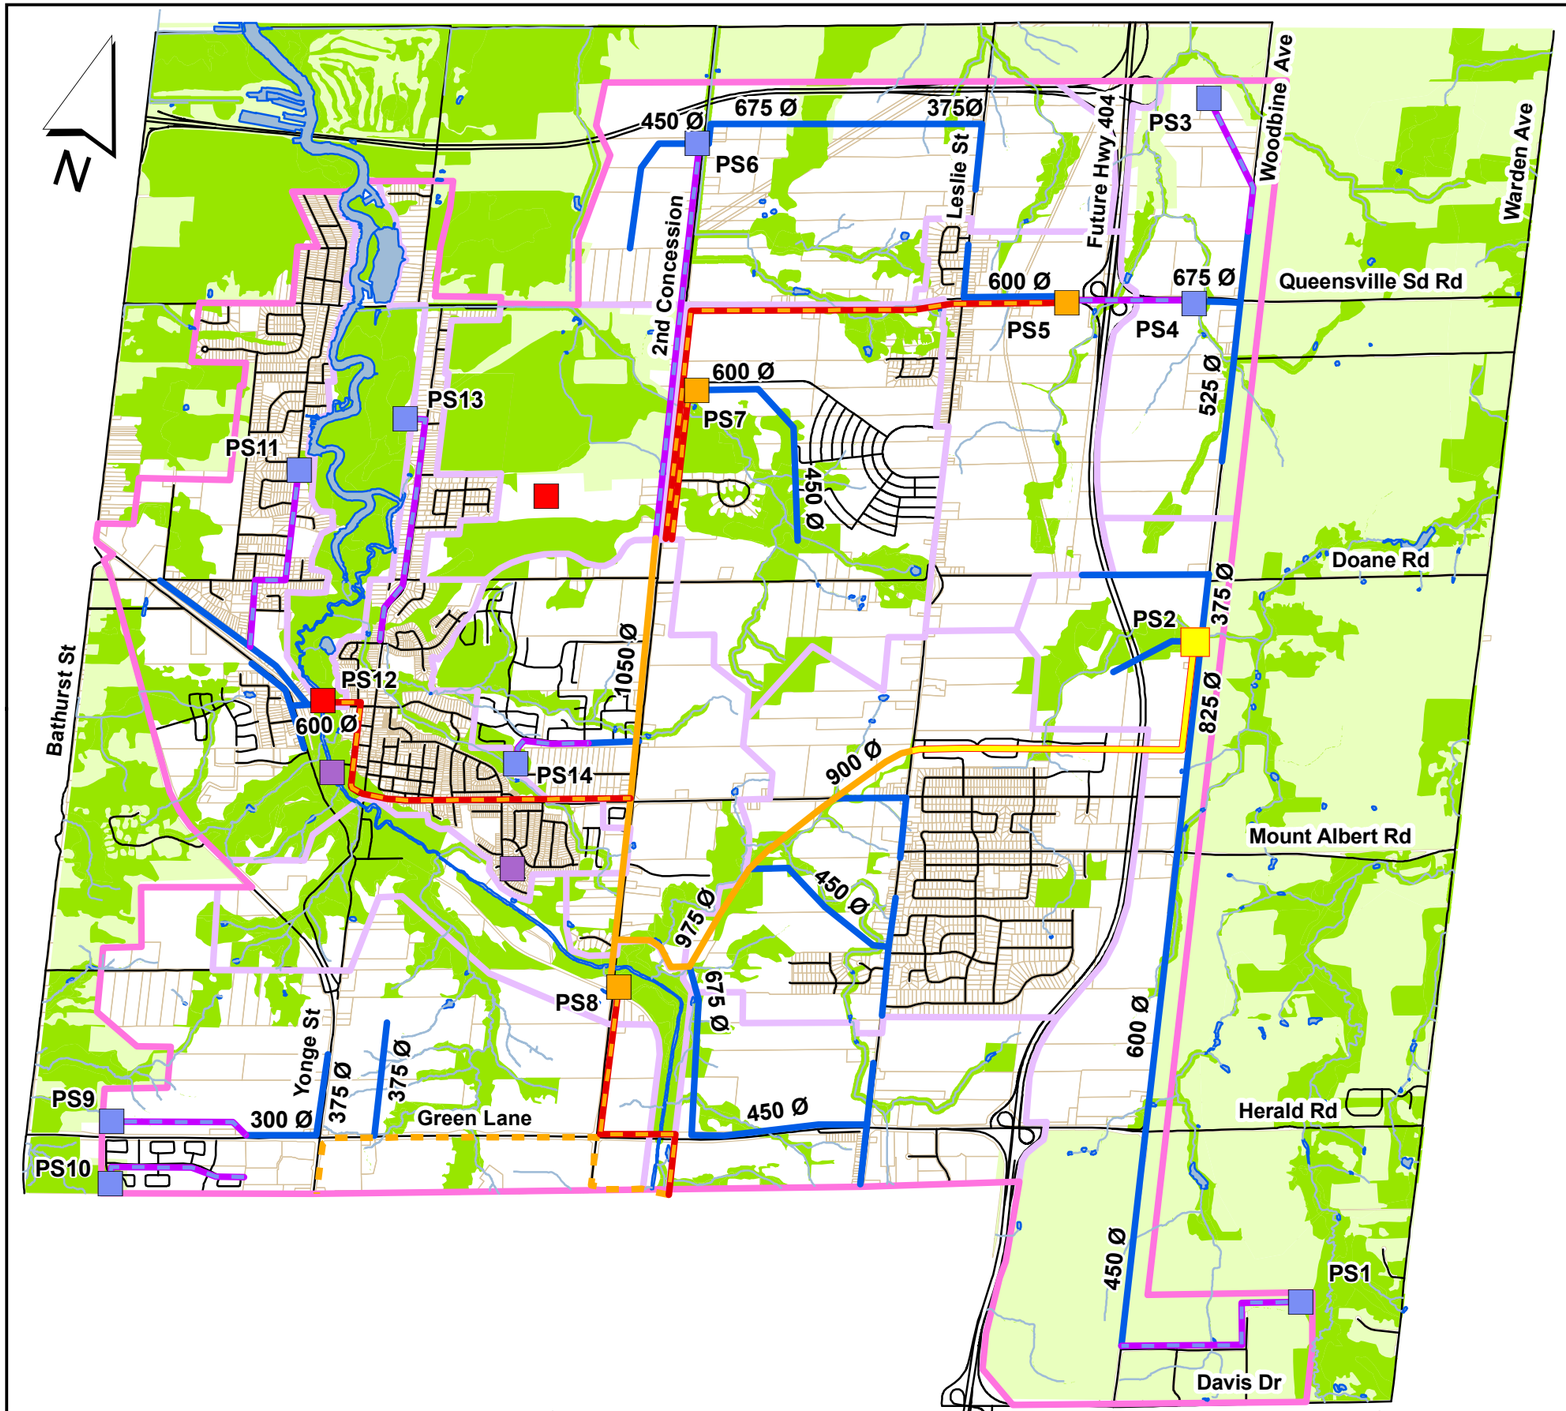

Legend

- Existing Region Pump Station
- Existing Town Pump Station
- Proposed Region Pump Station
- Proposed Town Pump Station
- PS1 Pump Station No. 1
- Sewer / Forcemain / Pump Station (Jurisdiction Region / Town to be Determined)
- Proposed Region Forcemain
- Existing Region Trunk Sewer
- Proposed Region Trunk Sewer
- Proposed Town Forcemain
- Proposed Town Trunk Sewer
- Wastewater Drainage Area Boundary
- Service Area Boundary
- Natural Heritage Systems A and B
- Greenbelt
- Watercourse
- Waterbody

NOTE: TOWN EXISTING AND PROPOSED LOCAL SYSTEMS ARE NOT SHOWN. INFRASTRUCTURE ALIGNMENTS SHOWN ARE CONCEPTUAL.

Town of East Gwillimbury — Our town, Our future — Thinking Green!

GENIVAR

0 0.5 1 2 km

PROJECTED WASTEWATER SYSTEM ULTIMATE BUILDOUT SCENARIO

Figure No. 5

Project No. 5941
April 2009